


DRAWING NUMBER  
**A-105**  
 CHARLES D. FLAYHAN ASSOCIATES INC.  
 105F-11

DRAWING NUMBER

DRAWING NUMBER

DRAWING NUMBER

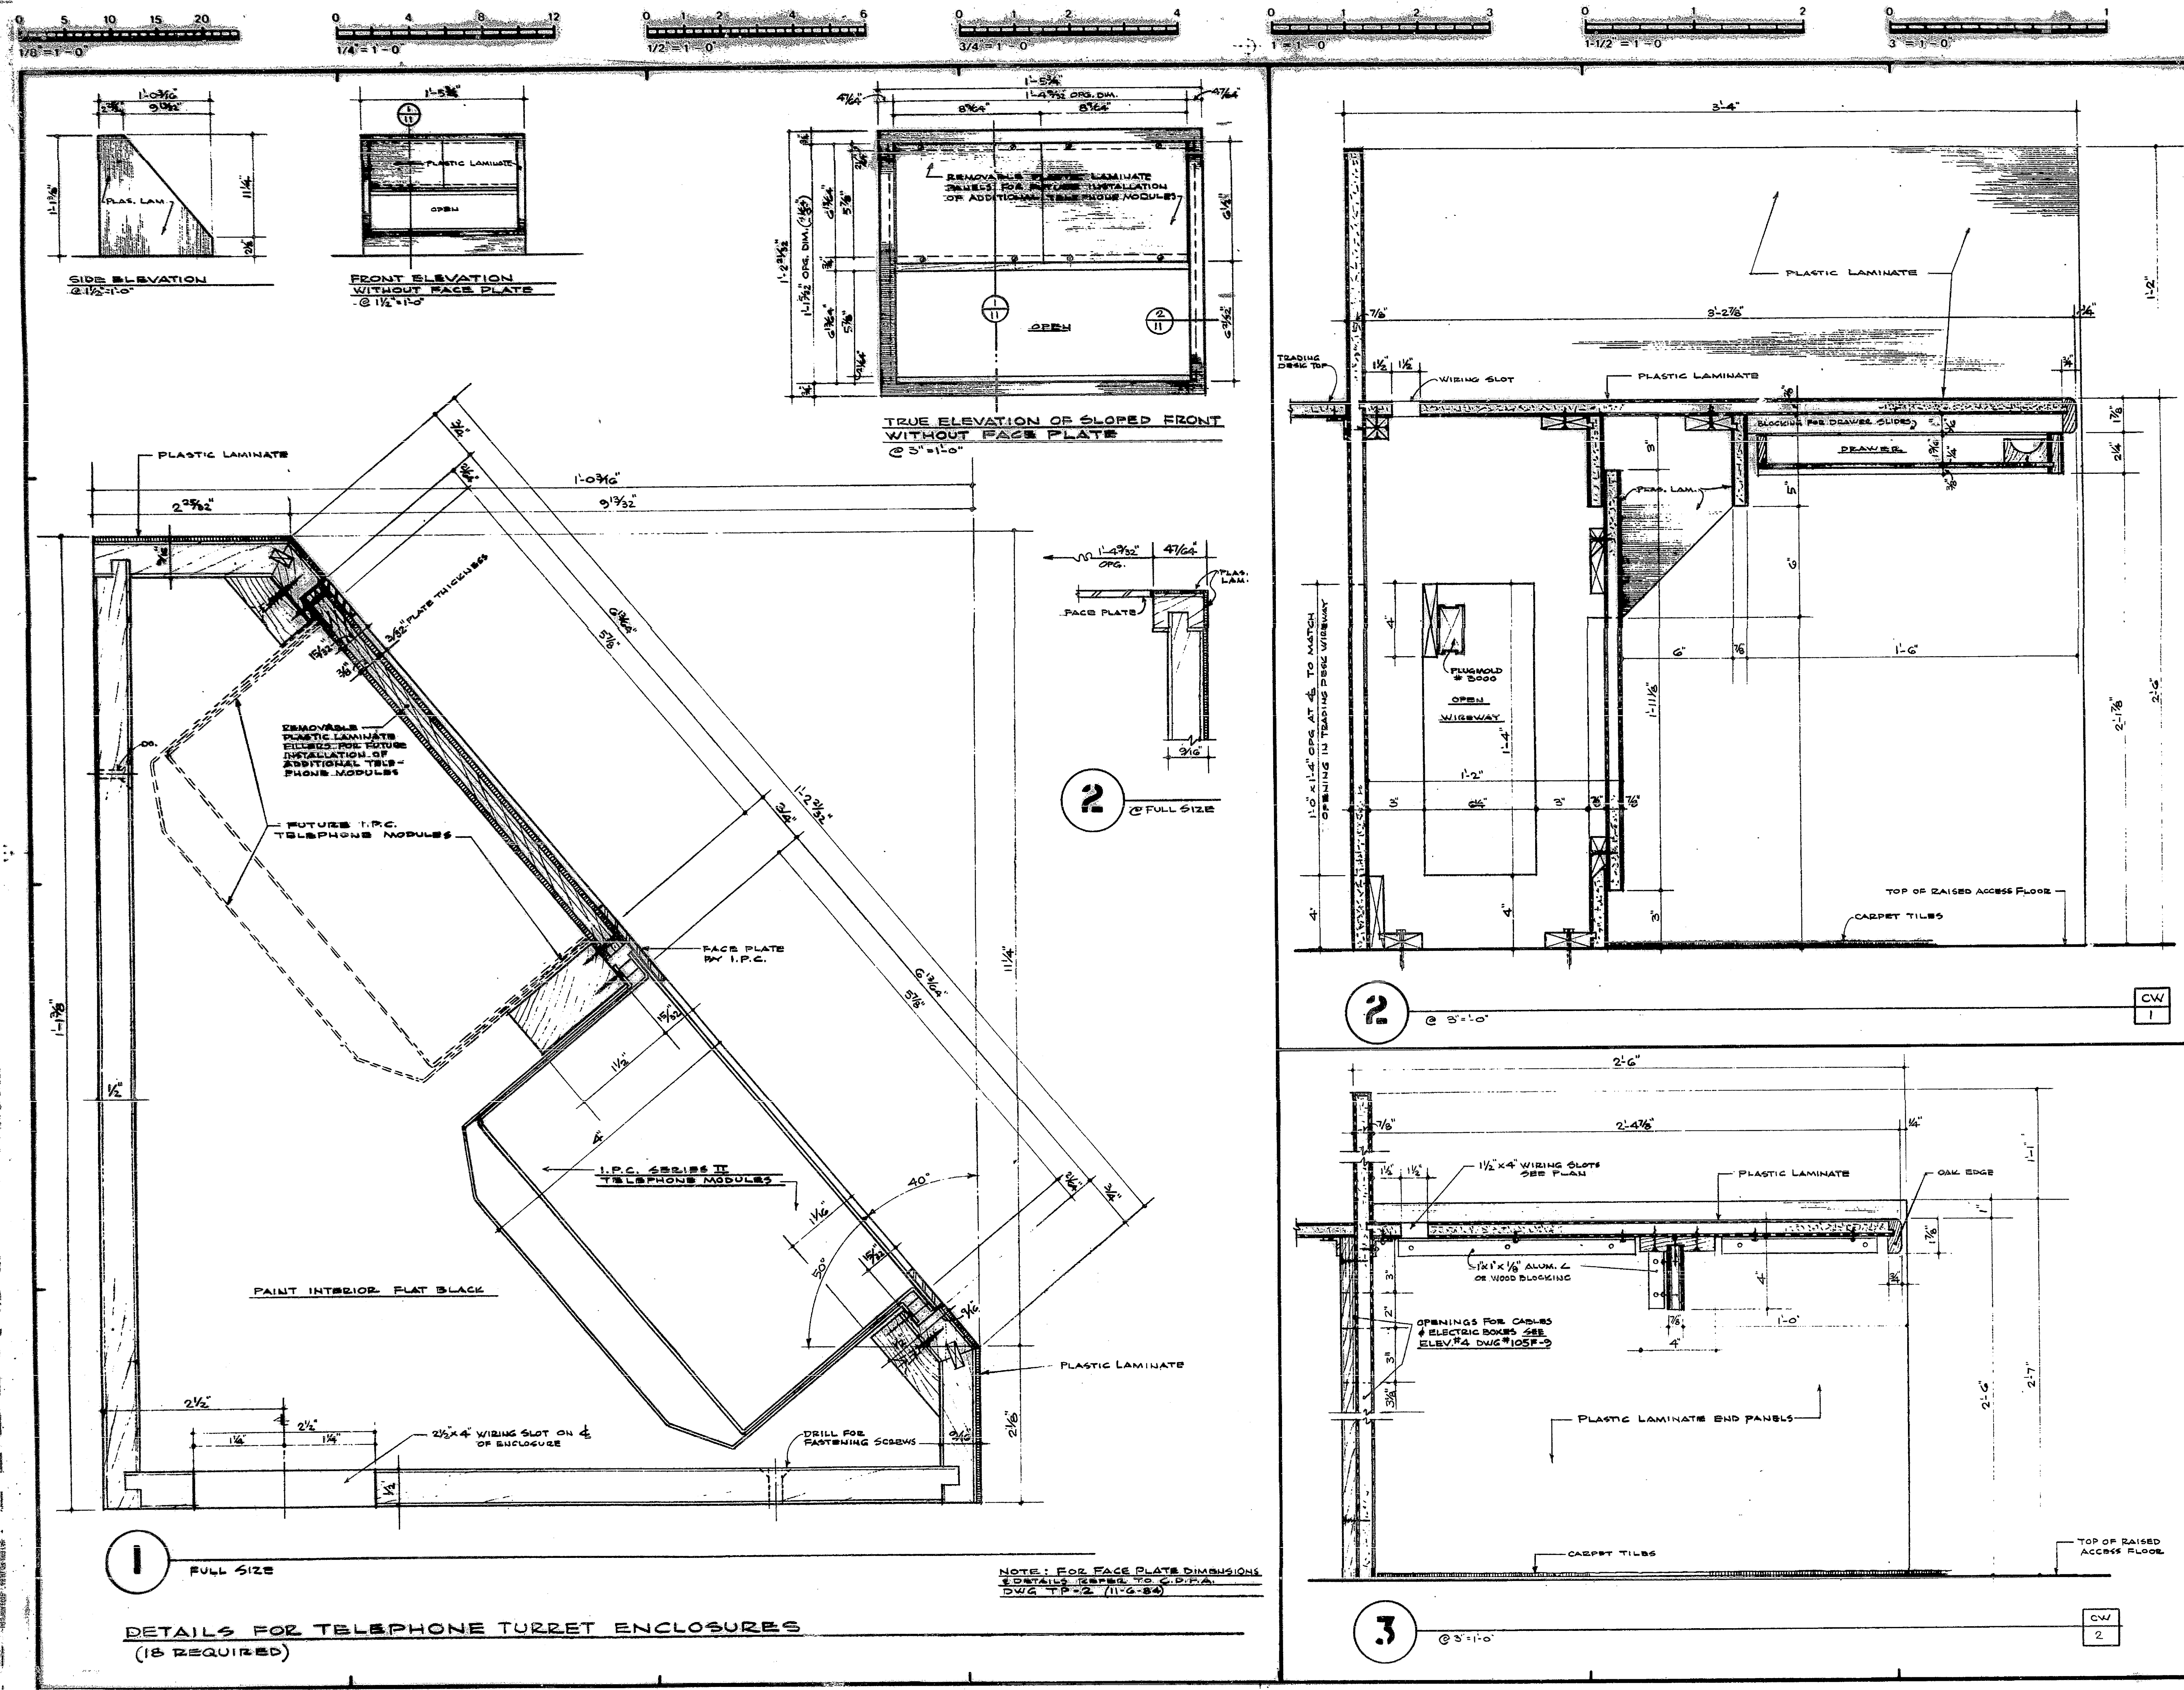

IF THIS DRAWING IS NOT 24"x36" IT IS A REDUCED PRINT SCALE ACCORDINGLY



CHARLES D. FLAYHAN ASSOCIATES INC.  
 880 CANAL STREET STAMFORD, CT. 06902  
 203 348-4300

DATE	ISSUED TO	PR.	TR.
12-7-84	PORT AUTHORITY FOR APPROVAL CIVALE CORP. FOR RIDS C.F.C. FOR RECORD	10	1
1-18-85	PORT AUTHORITY FOR APPROVAL CIVALE CORP. FOR INFORMATION C.F.C. FOR RECORD	10	1

PHASE  
**F**  
 TAA NO. 3104

NO.	DATE	REVISION	BY
-----	------	----------	----

**CANTOR, FITZGERALD SECURITIES CORP.**  
 105th FLOOR  
 ONE WORLD TRADECENTER, NEW YORK N.Y.

NEW CORPORATE BOND  
 TRADING ROOM  
 DETAILS FOR TRADING  
 DESKS

PROJECT NO. 1357A  
 SCALE AS NOTED  
 DRAWN BY J.F.P.  
 CHECKED BY  
 DATE 12-6-84

DRAWING NO  
**105F**  
**11**